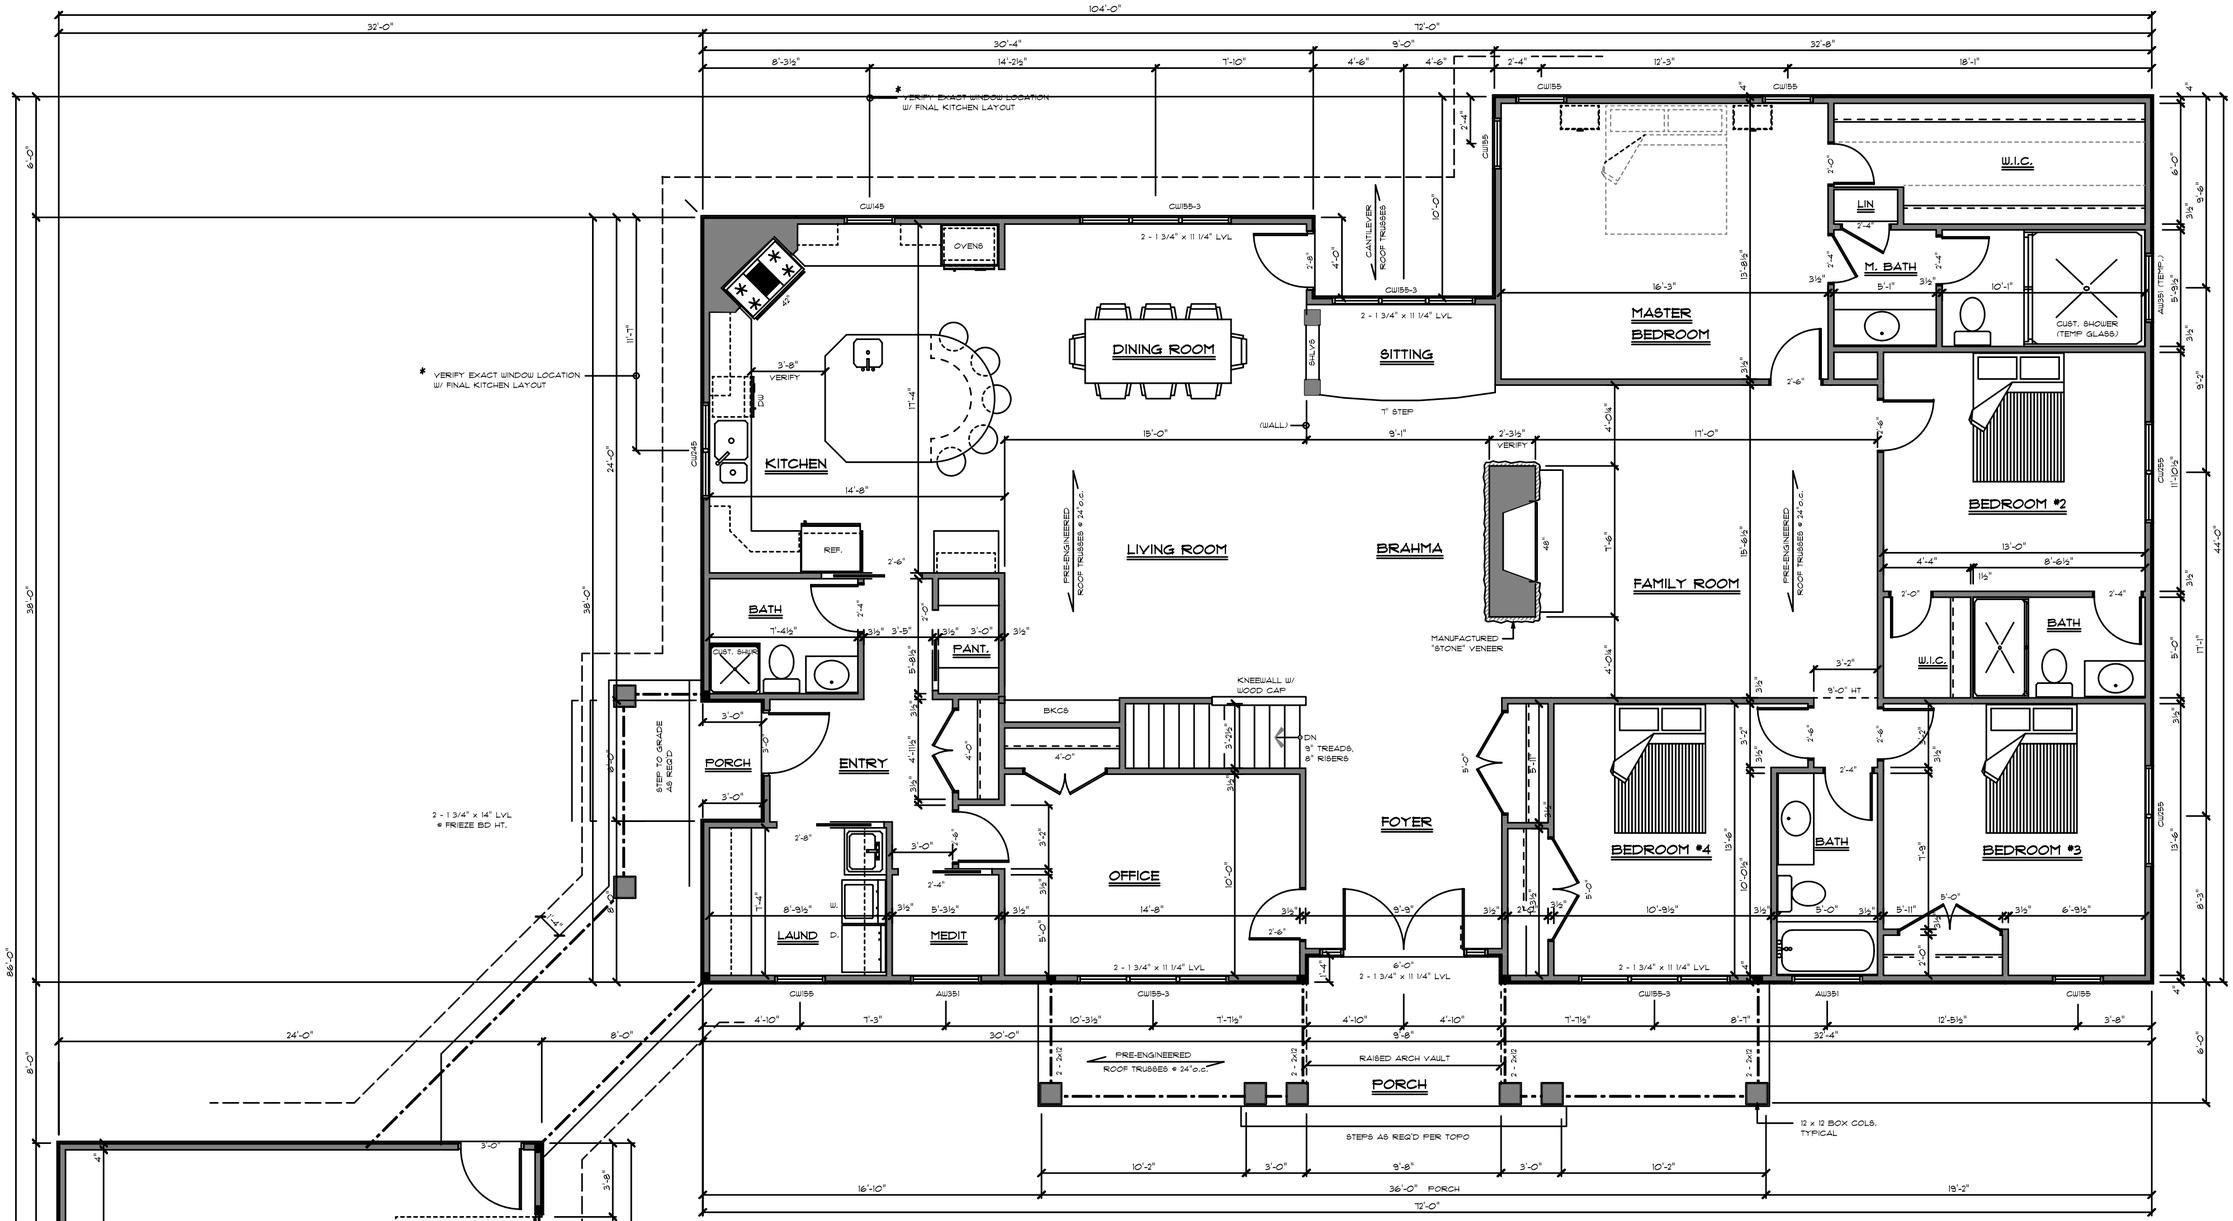

MAIN FLOOR PLAN

1/4" = 1'-0"

MAIN FLOOR	2865 SF
BASEMENT (UNFIN)	2865 SF
PORCHES	216 SF
GARAGE	816 SF

NOTES:

1 ALL DOORS TO BE 8'-0" HIGH.
2 ALL WINDOW HEADERS TO BE @ +8'-0" TO MATCH DOORS.

THE RUPAL & RAHUL DHRUV RESIDENCE

SUNRISE OVAL, BRUNSWICK HILLS, OH 44212

T.S. MACOSKO / ARCHITECTS INC.

24 GLEN OAKS, BEREA, OH 44017

440-234-9393

PROJ. 0721
05-07-07
06-06-07
06-30-07

SHEET 3